02-15G

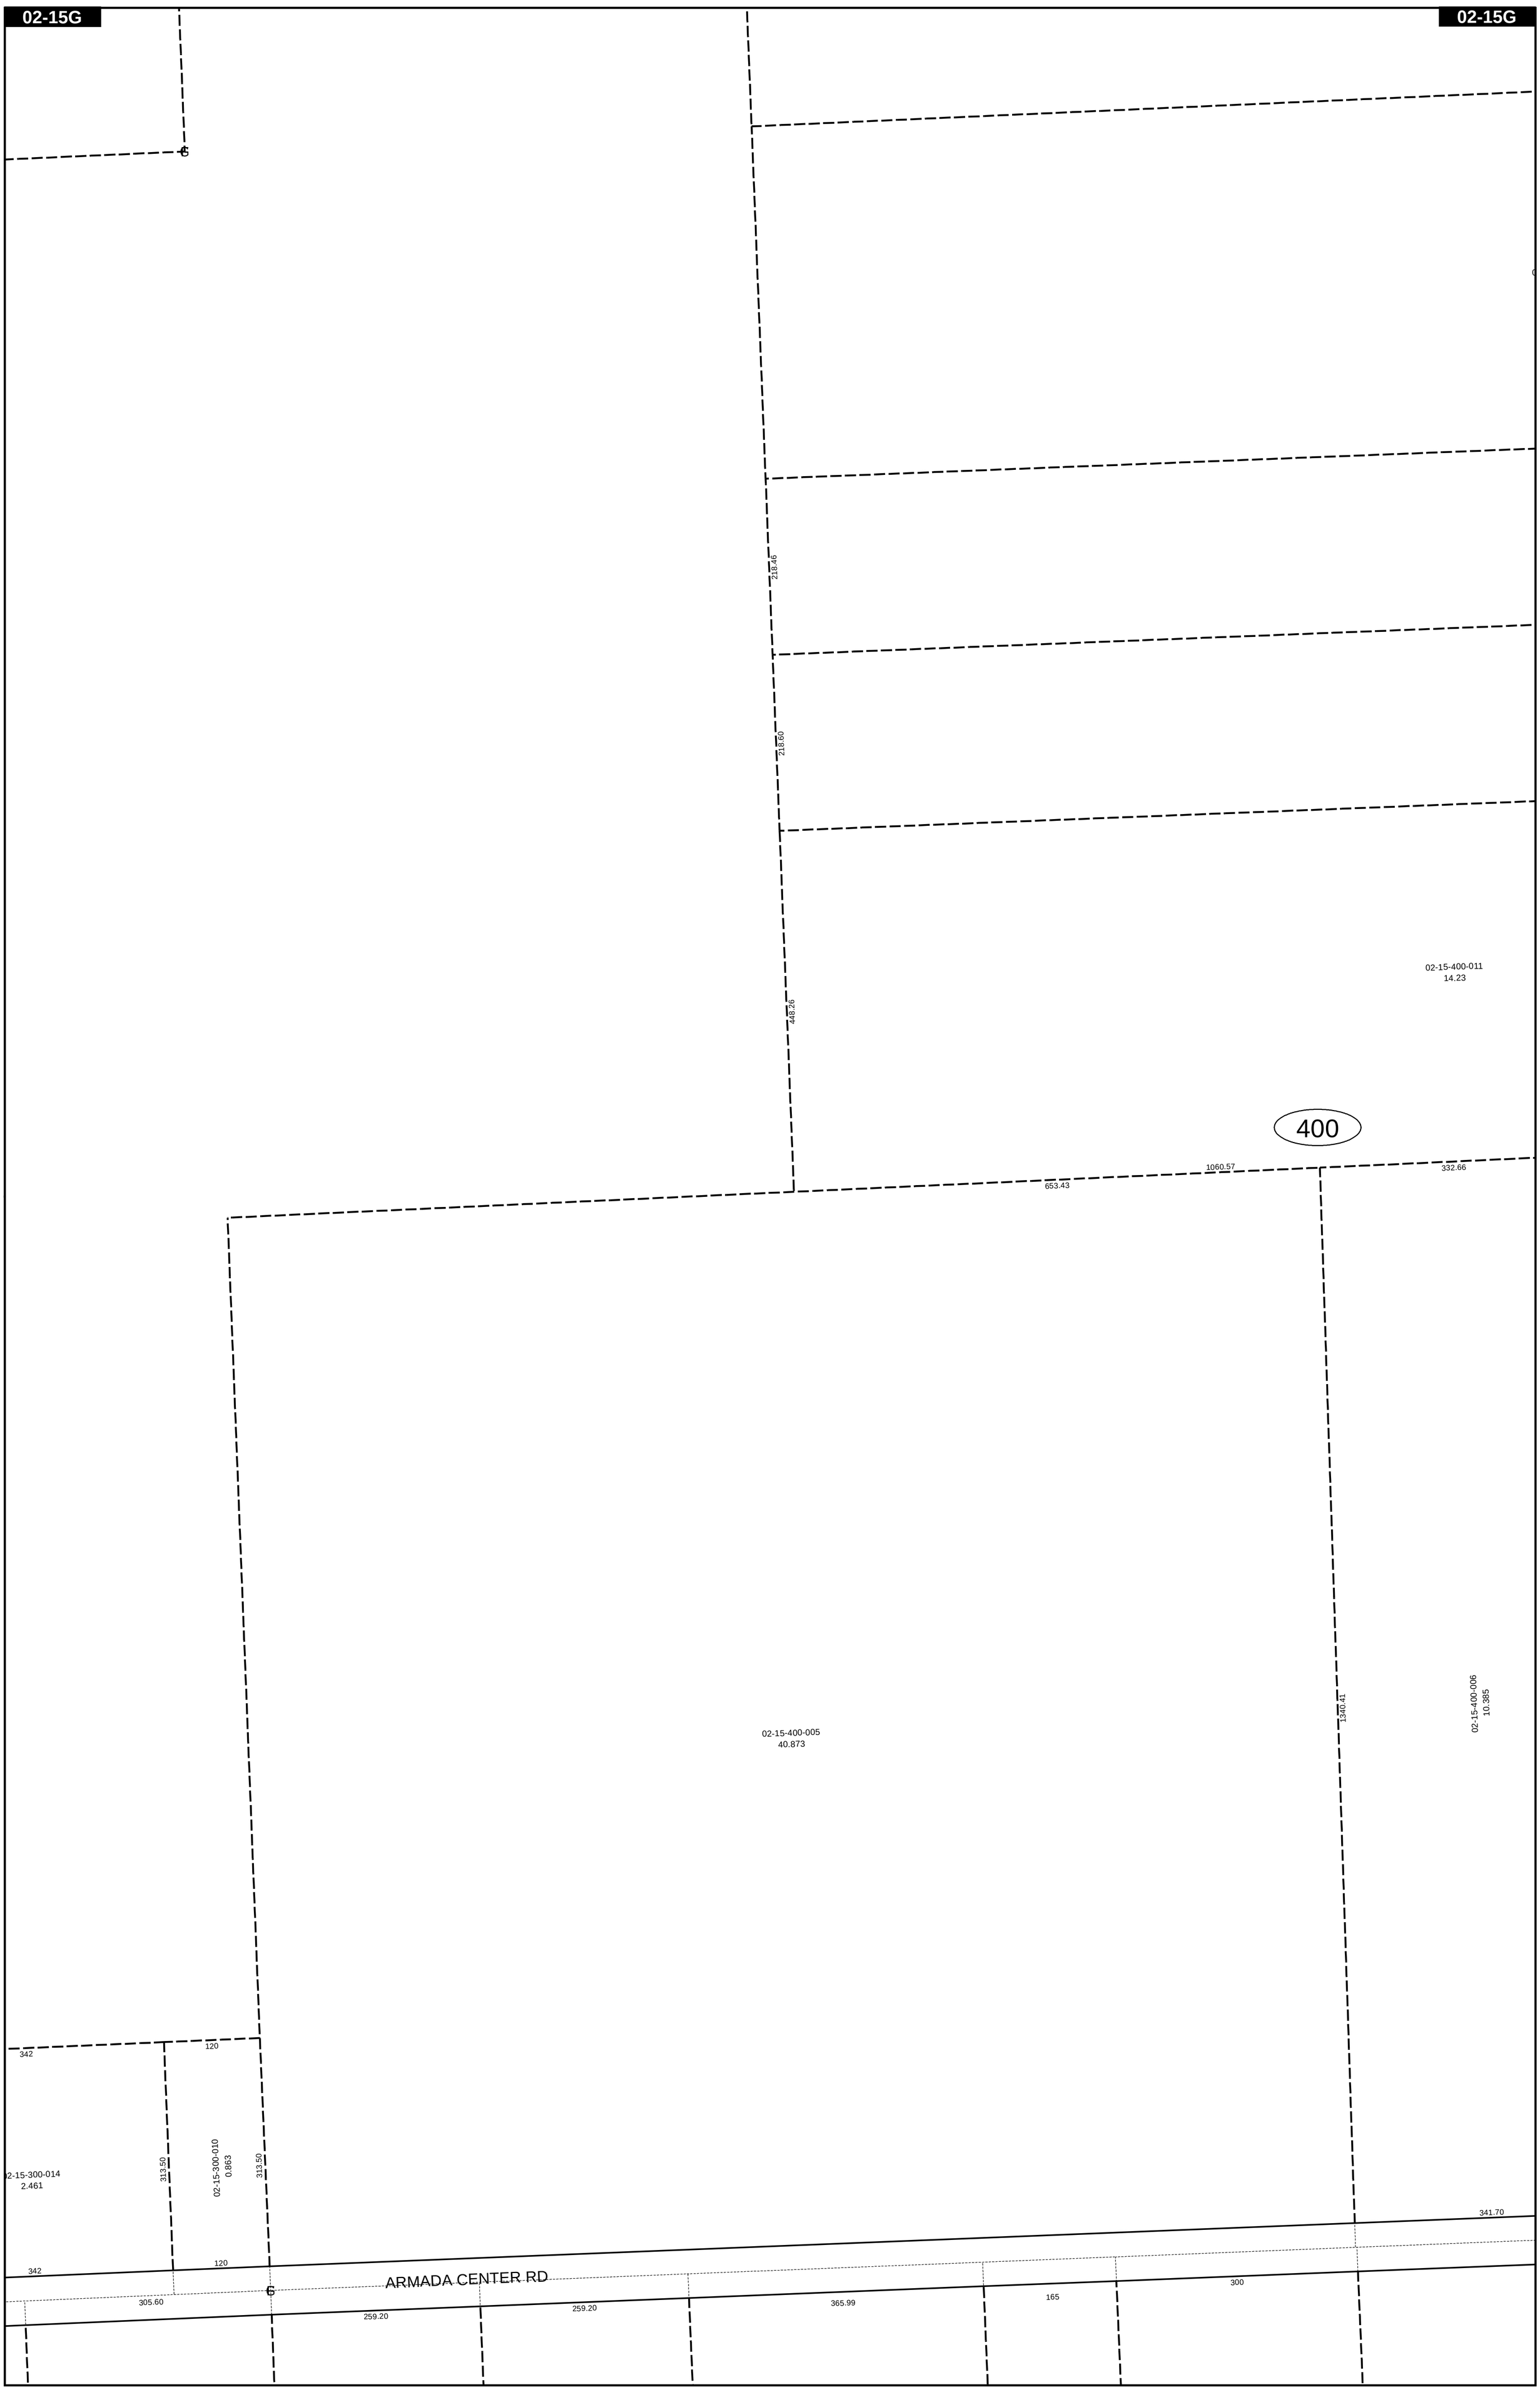

100 50 0 100 200 Feet

1:1,200

ARMADA TOWNSHIP SHEET INDEX

DESCRIPTION OF PERMANENT REAL ESTATE INDEX NUMBER

13 - 19 - 302 - 018

AREA NUMBER (TOWNSHIP UNDER GOVERNMENTAL SURVEY) | SUB AREA NUMBER (ALWAYS COINCIDES WITH SECTION NUMBER) | BLOCK NUMBER (CITY BLOCK LOCATION IN SECTION) | PARCEL NUMBER (USUALLY A HOUSE LOT OR FARM)

02-15G

Previously part of 02-K

ARMADA TWP.

W.1/2 S.E.1/4 SEC.15 T.5N. R.13E.

Legend

- Platted Area Boundary Line
- Property Line
- Property Split Line
- Property Combined Line
- Township Boundary Line
- Traverse Line
- Dimension Extent Marks
- Dimension Start Marks

Source: Macomb County Depratment of Planning and Economic Development
- 2008 Digital Orthophotography Project
- Parcel Conversion Project

Note:
Digital Orthophotography horizontal positioning accuracy is 3 feet. Parcel boundary lines should be considered a graphical representation and not in any way a legal survey or engineering document. In general, the horizontal positioning and length accuracy is within 15 feet.

This map is intended for general planning purposes. Site specific evaluation should be verified by field inspection. This is a work in progress and may contain errors and omissions. Please report any potential revisions to (586)469-5285.

MACOMB COUNTY, MICHIGAN
PLANNING & ECONOMIC DEVELOPMENT

MACOMB COUNTY
Planning and Economic Development Department

Published: Aug 22 2013

COPYRIGHT 2009
MACOMB COUNTY, MI
All Rights Reserved